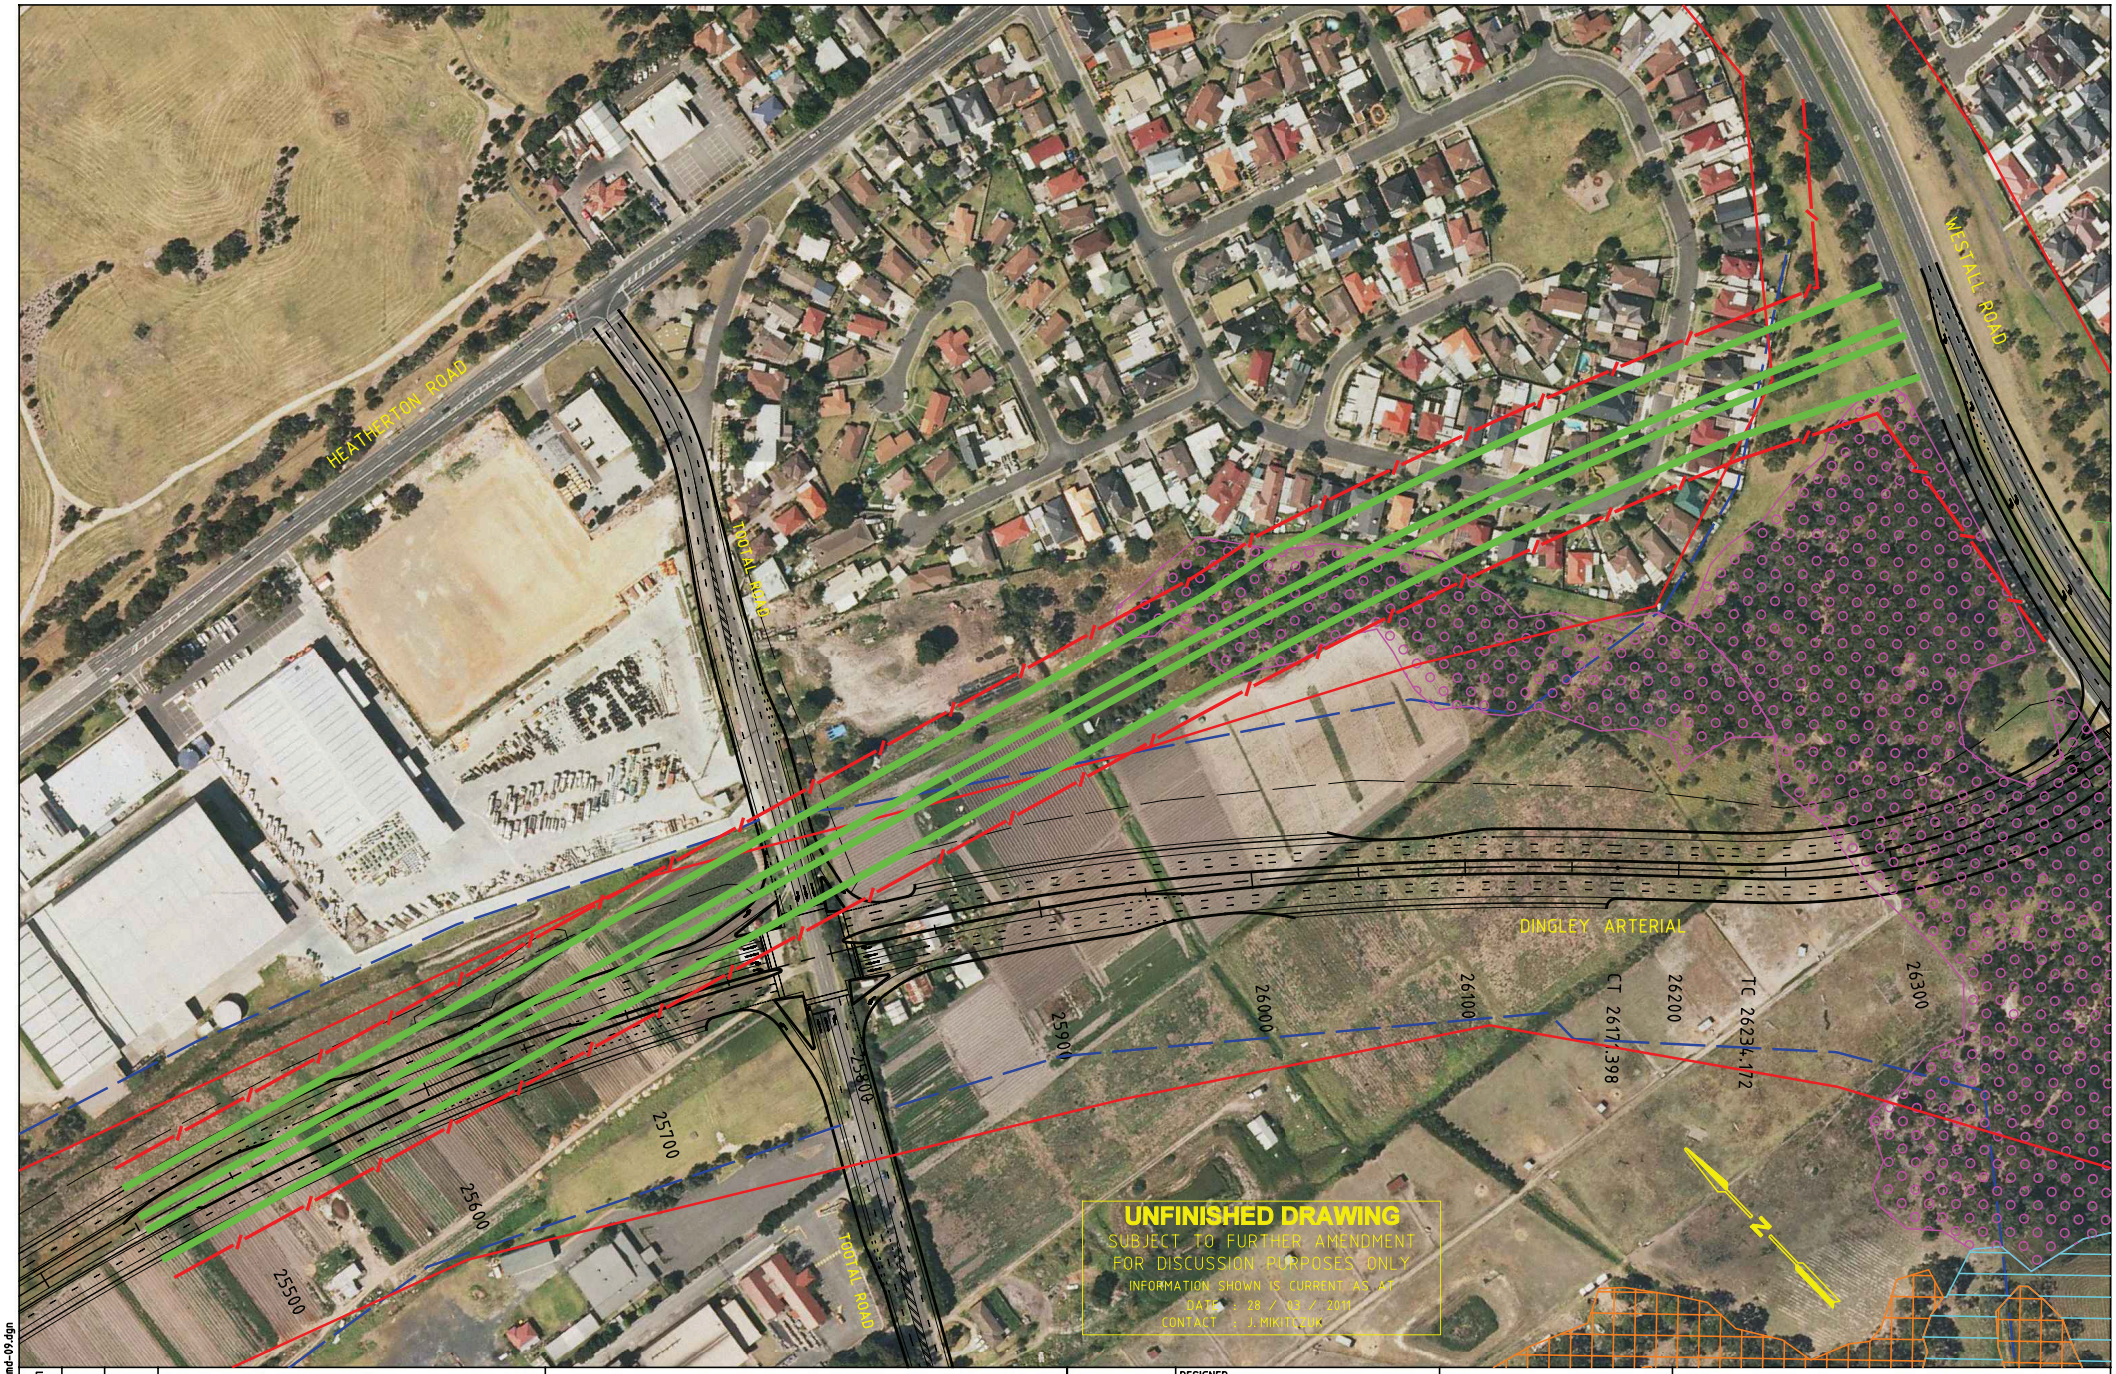

ISSUE	APP'D	DATE	AMENDMENT
E			
D			
C			
B			
A			

GENERAL NOTES

- OPTION 2 REALIGNMENT NORTH TO AVOID REMNANT VEGETATION
- BOUNDARY FENCE
- RIGHT OF WAY BOUNDARY
- STUDY AREA
- PLAINS GRASSY WOODLANDS
- PLANES GRASSY WETLANDS
- DAMP SANDS HERB RICH WOODLAND

TECHNICAL CONSULTING

3 PROSPECT HILL ROAD,
CAMBERWELL,
VICTORIA, 3124
PHONE (03) 9811 8355
FAX (03) 9811 8329

DESIGNED PROJECT DESIGN 03/03/11

APPROVED

vic roads

CAT: Road_Design
PROJ: 692dingley_WartoWest
FILE: 692-pd-a-md-09.dgn

SCALE OF METRES
HOR 0 25 50
VER

DINGLEY CORRIDOR

WARRIGAL ROAD TO WESTALL ROAD

ALIGNMENT OPTION 2A

MISCELLANEOUS DRAWING

FILE NO.	CONTRACT NO.	SHEET NO.	DRAWING NO.	ISSUE
692		0	0	

1/04/2011 4:07:17 PM Default 692-pd-a-md-09.dgn

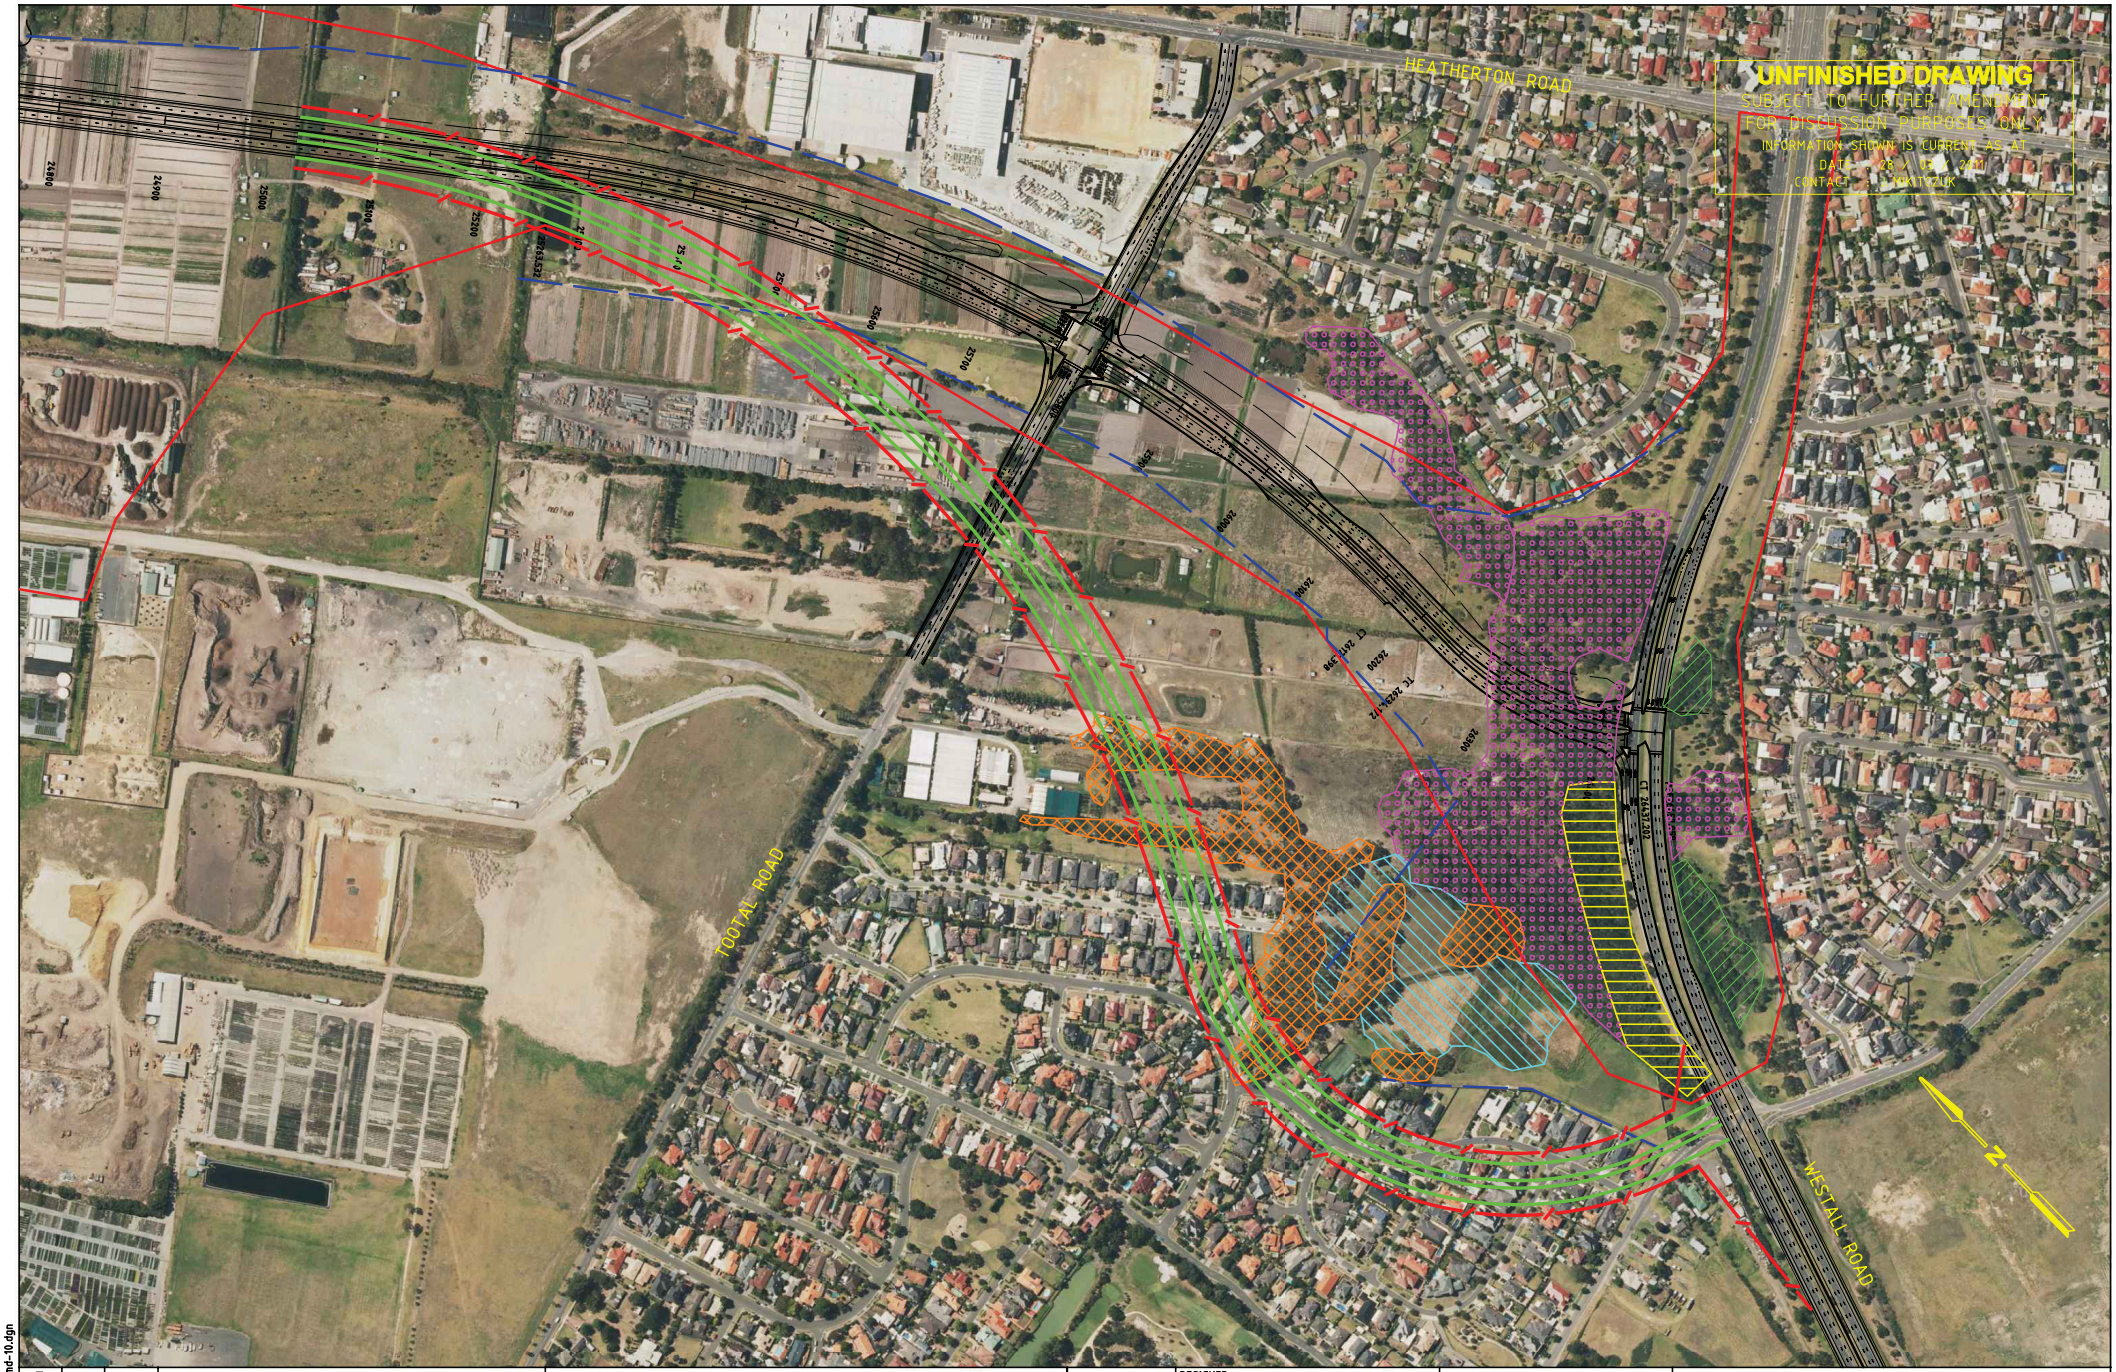

ISSUE	APP'D	DATE	AMENDMENT
E			
D			
C			
B			
A			

GENERAL NOTES

OPTION 2B REALIGNMENT SOUTH TO AVOID REMNANT VEGETATION
BOUNDARY FENCE
RIGHT OF WAY BOUNDARY
PLAINS GRASSY WOODLANDS
PLANES GRASSY WETLANDS
DAMP SANDS HERB RICH WOODLAND
CREEKLAND GRASSY WOODLAND
SWAMP SCRUB
STUDY AREA

TECHNICAL CONSULTING
3 PROSPECT HILL ROAD,
CAMBERWELL,
VICTORIA, 3124
PHONE (03) 9811 8355
FAX (03) 9811 8329

DESIGNED: PROJECT DESIGN 03/03/11
APPROVED:

vicroads

CAT: Road_Design
PROJ: 692dingley_WartoWest
FILE: 692-pd-a-md-10.dgn

SCALE OF METRES
HOR 0 50 100
VER

DINGLEY CORRIDOR
WARRIGAL ROAD TO WESTALL ROAD
ALIGNMENT OPTION 2B
MISCELLANEOUS DRAWING

FILE NO.	CONTRACT NO.	SHEET NO.	DRAWING NO.	ISSUE
692		0	0	

1/04/2011 4:07:24 PM Default 692-pd-a-md-10.dgn